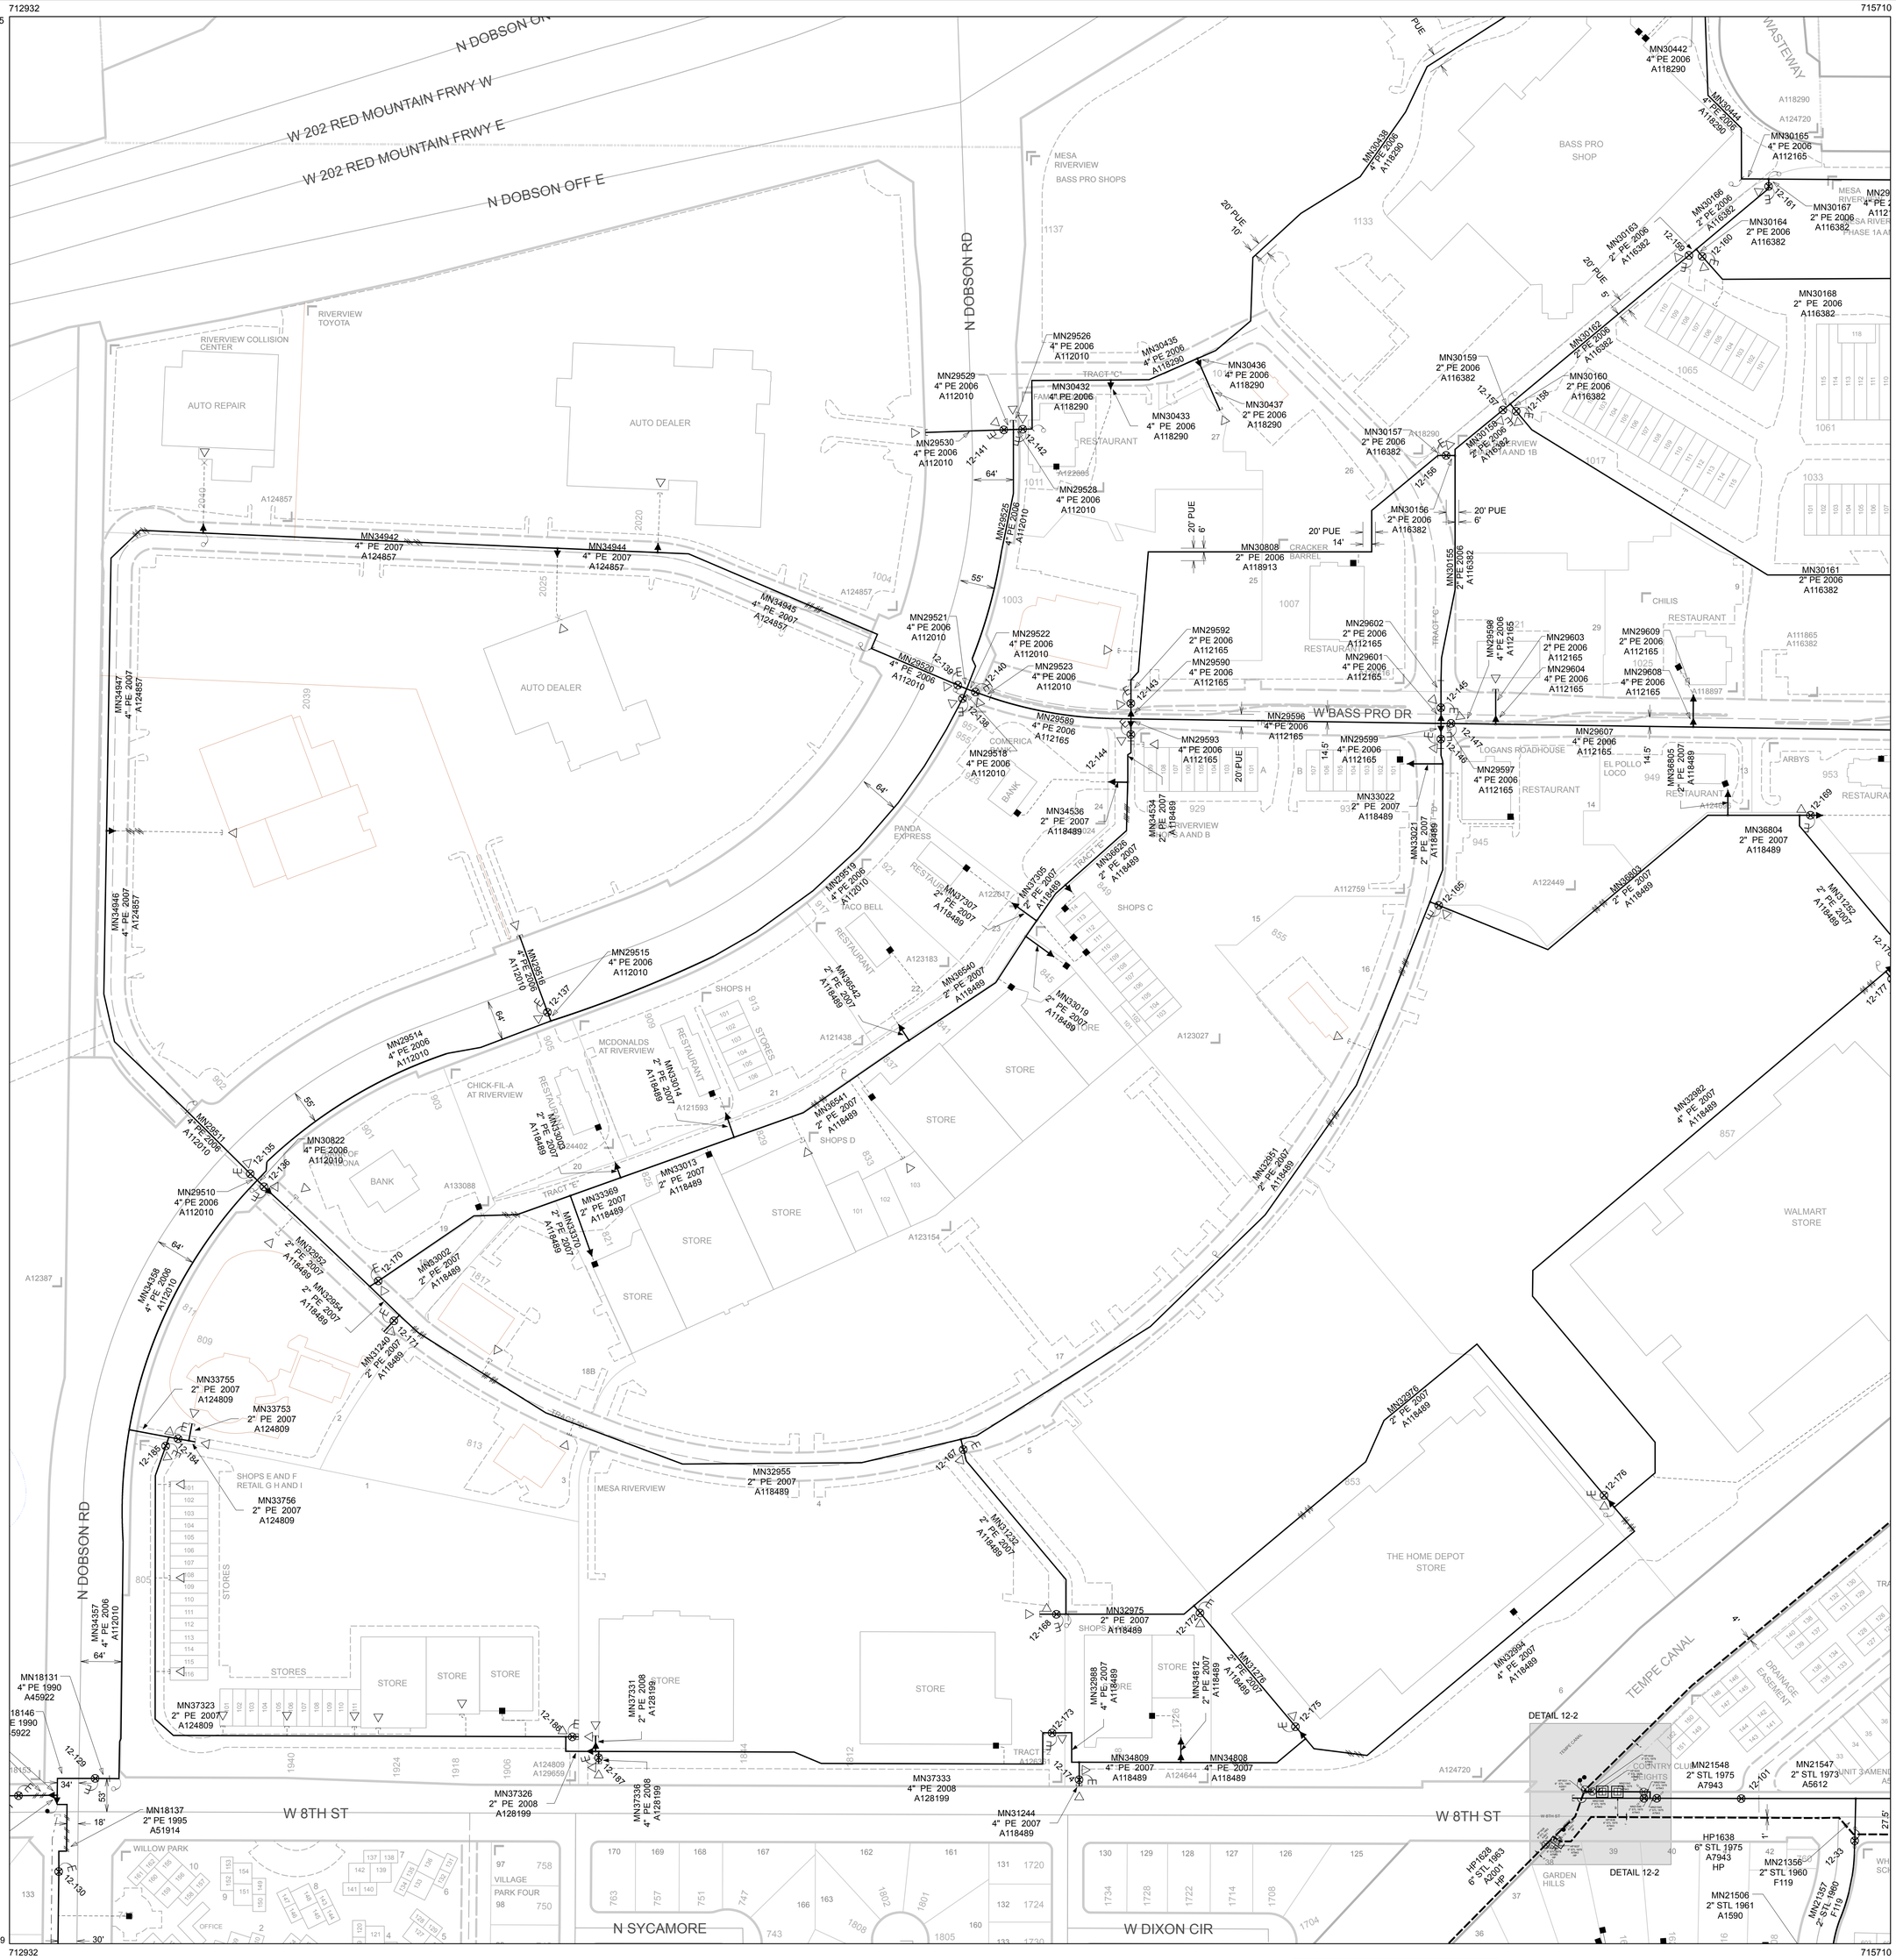

GAS LEGEND

MAINS

- HIGH PRESSURE MAIN
- LOW PRESSURE MAIN
- ABANDONED MAIN
- FOREIGN MAIN
- PERMITTED MAIN
- CASING / SLEEVE ON MAIN
- FOREIGN CASING / SLEEVE

ANNOTATION

- *A106628
- PERMITTED MAIN ANNO
- ID
- SIZE MATERIAL YEAR
- PLANREF
- MD1001
- 2" STL 1977
- A10662

SERVICES

- 1" OR LARGER
- LESS THAN 1"

CATHODIC PROTECTION

- ANODE 1 LB
- ANODE 32 LB
- ANODE BED
- CONDUCTIVE WIRE
- RECTIFIER
- RECTIFIER BED
- TEST POINT
- SINGLE TEST LEAD
- MULITPLE TEST LEAD
- TRACER WIRE

EQUIPMENT

- BEND — VERTICAL
- CONNECT
- ELECTRONIC MARKER
- EXCESS FLOW VALVE
- FITTINGS: CROSS
- FITTINGS: REDUCER
- FITTINGS: TEE
- GATE STATION
- INSULATOR
- LINE STOPPER
- MAIN CAP
- MAIN CHANGE
- METER
- MASTER METER
- MONITOR POINT
- RELIEF
- SERVICE CAP
- TRANSITION FITTING

REGULATORS

- FIRST STAGE
- DISTRICT ABOVE GROUND
- DISTRICT BELOW GROUND WITH MONITOR
- DISTRICT BELOW GROUND WITH RELIEF
- SUBGATE

VALVES

- section - number 29 - 102 ISOLATION VALVE
- section - number 29 - 102 NORMAL VALVE
- section - number 29 - 102 KEY VALVE

MAPPING SUPPORT

- LINE1 LINE2 LINE3 GRAPHIC NOTE
- 25' PUE EASEMENT
- CROSS OVER / UNDER
- ~ MAINS ARE OFFSET FROM STREET CENTER LINES AS DIMENSIONED

COPYRIGHT @ 1988, 2007 CITY OF MESA, ARIZONA.
THE CITY OF MESA MAKES NO CLAIMS CONCERNING
THE ACCURACY OF THIS MAP NOR ASSUMES ANY LIABILITY
RESULTING FROM THE USE OF THE INFORMATION HEREON.

N

2" 1" 0 100' 200'

PLOT DATE: 09/10/2009
PLOTTED BY ENTERPRISE-GIS

GAS REVISION DATE: 09/10/2009
LAND REVISION DATE: 06/06/2008

3D	11B	11D
4C	**12A**	12C
4D	12B	12D

mesa·az

GAS 12A

LEGAL: 1N 5E NW 17